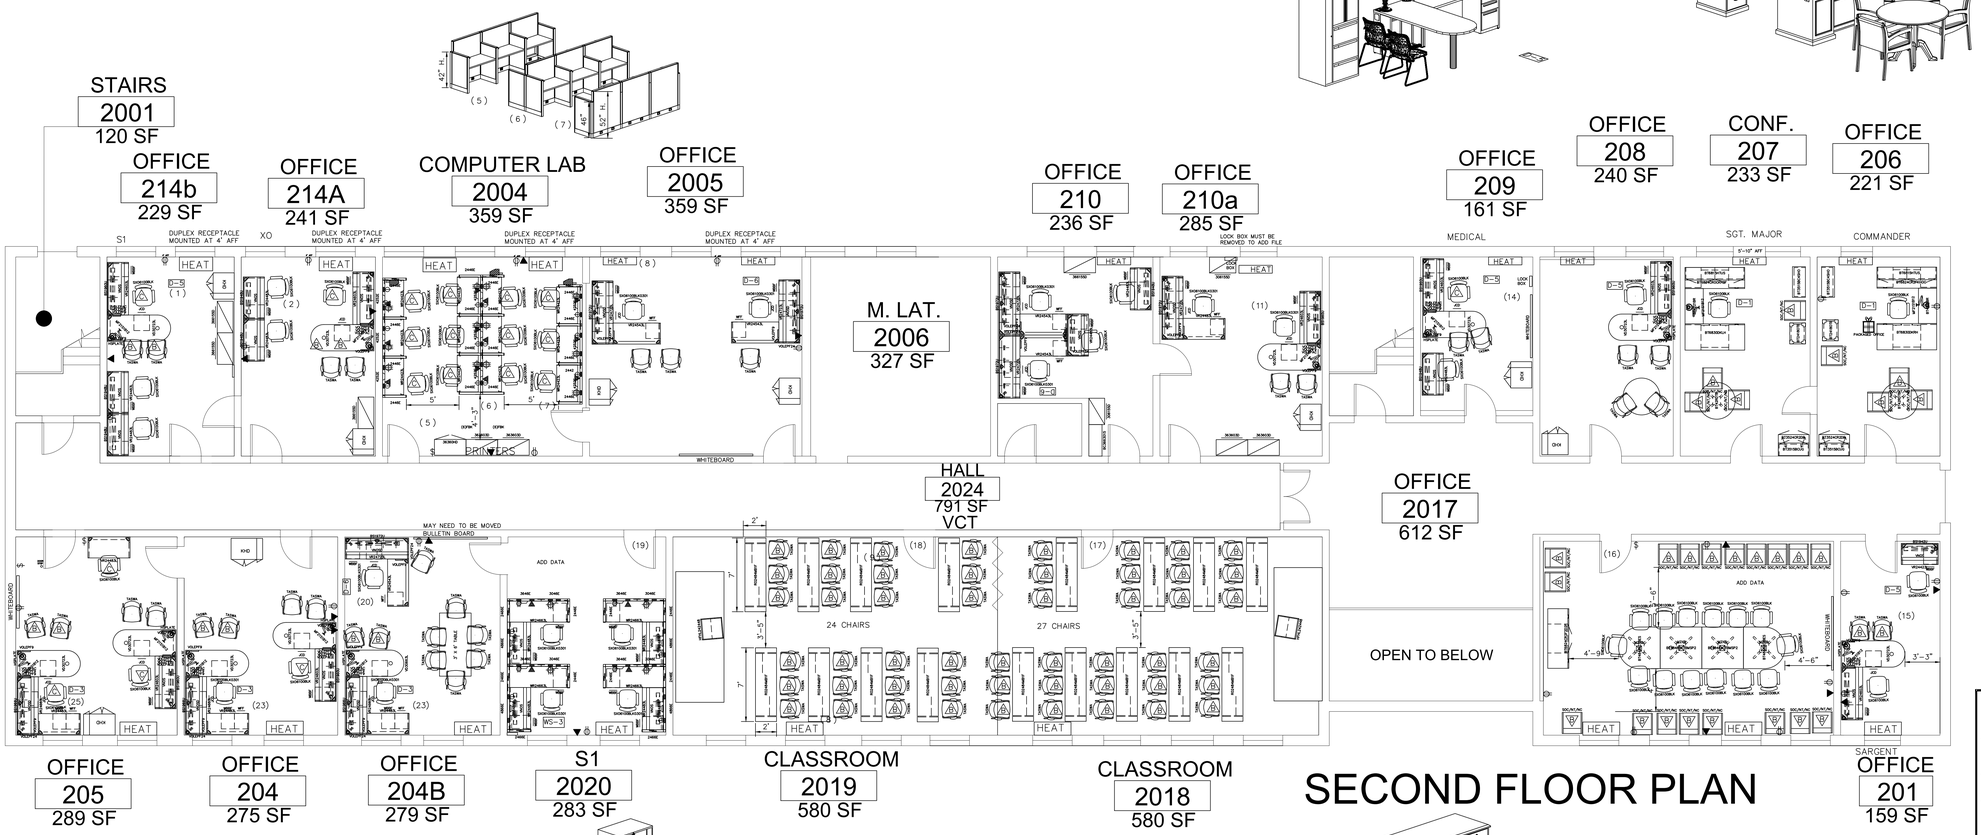

SECOND FLOOR PLAN

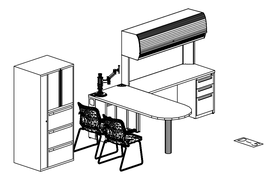

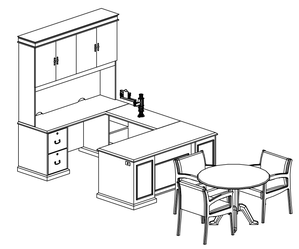

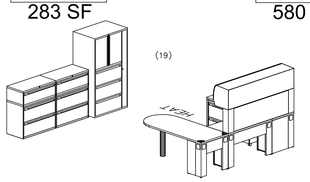

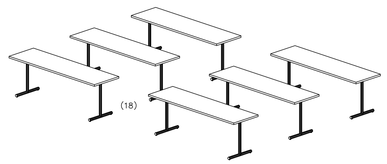

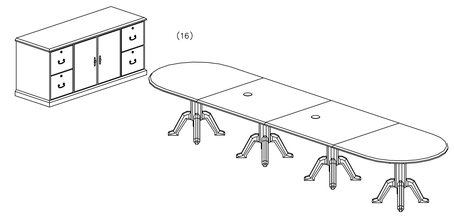

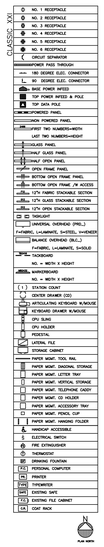

Signature Date

- Signature above denotes customer's acknowledgement that the designer has explained the drawings, and that the customer fully understands all furniture components relative to heights, widths, and color selections specified etc.....
- Signature above denotes full comprehension of electrical specifications needed for power and data infeed locations as represented on the drawings.
- Signature above denotes customer has verifed that all furniture and/or existing windows, columns, thermostats, HVAC, switches, and alarms have been accounted for on the drawings. Any location changes of these items that have an effect on the furniture layout are the sole responsibility of the customer.

IT IS THE CUSTOMER'S RESPONSIBILITY TO HAVE THEIR TELEPHONE AND COMPUTER INSTALLERS, AND THEIR ELECTRICIANS REVIEW THE FURNITURE AND ELECTRICAL PLANS PRIOR TO THE ACTUAL FURNITURE INSTALLATION TO DETERMINE THE EXTENT OF RE-WIRING THAT WILL BE REQUIRED. A CERTIFIED ELECTRICIAN MUST MAKE THE HARD-WIRE CONNECTION FROM THE TOP/BASE FEED TO THE BUILDING SOURCE. DIS4

ANY CONSTRUCTION DONE AFTER THE SITE VISIT:

IT WILL BE THE CUSTOMER'S RESPONSIBILITY TO VERIFY ALL WALL, DOOR, COLUMN AND WINDOW LOCATIONS TO ENSURE THE FURNITURE WILL FIT PROPERLY. IF OEI IS NOT NOTIFIED OF ALL WALL OBSTRUCTIONS SUCH AS THERMOSTATS, LIGHT SWITCHES, ALARMS, HVAC, ETC. THAT MAY INTERFERE WITH THE FURNITURE, ANY PRODUCTS AND/OR INSTALLATION CHARGES NECESSARY DUE TO OBSTRUCTIONS WILL BE THE CUSTOMER'S RESPONSIBILITY TO PURCHASE. DIS5

PROPRIETARY INFORMATION

ALL DRAWINGS AND PRICE QUOTES RECEIVED ARE CONSIDERED PROPRIETARY INFORMATION, PROPERTY OF OEI/UNICOR AND CAN NOT BE SHARED WITH ANY OTHER OUTSIDE ENTITY OTHER THAN THE GOVERNMENT AGENCY TO WHICH THIS INFORMATION WAS SENT UNTIL PRODUCT AND/OR DESIGN IS PURCHASED BY THE INTENDED GOVERMENT AGENCY. AT THIS TIME IT BECOMES THE PROPERTY OF THE PURCHASER AND CAN BE SHARED AS DEEMED NECESSARY BY THE PURCHASER. DIS8

NOTICE: This Encompass® document is the property of OEI and contains information that is not to be used except in conjunction with a bid or proposals tendered herewith. Reproductions or copying of this drawing in whole or in part is prohibited.

Compliance with local and national building and safety codes and ADA regulations are the sole responsibility of the owner, and/or architect.

OEI

Office Furniture Group
320 First Street N.W. Building 400
Washington, D.C. 20534
unicor.gov/ofg

UNICOR OFFICE FURNITURE GROUP

revision	date
11/22/19 – UPDATE WITH NEW TYPICALS	
12/30/19 – REVISE PER SITE VISIT	
2/12/20 – REVISE PER CAPTAIN DRAKE	

approved date

representative *Marybeth Sackaroski*

drawn by CAD/SPL/SPL 02-19-2020 02:36PM MaryBeth Sackaroski 1053112B0

date 2/25/15

scale 1/8 " = 1'-0"

drwg. no. rev. CI-105331288 -002- D

title 99th VA0048 RICHMOND, VA EAST BELT ROAD SECOND FLOOR FLOOR PLAN